


REV.	DESCRIPTION	DATE	APPROVED

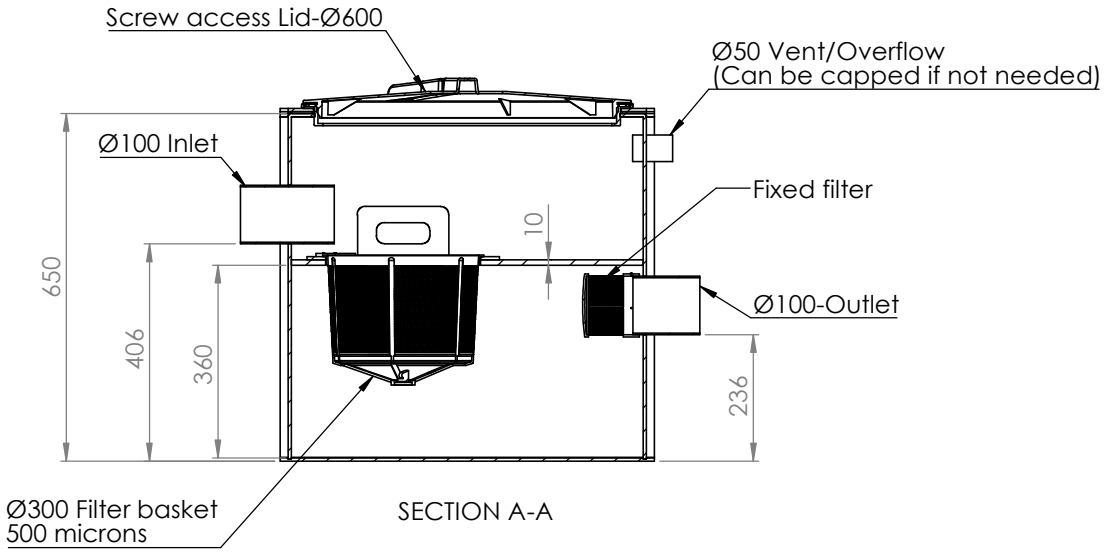

SECTION A-A

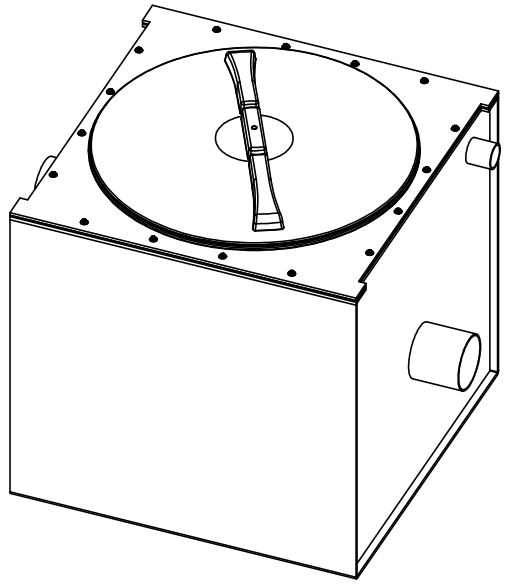

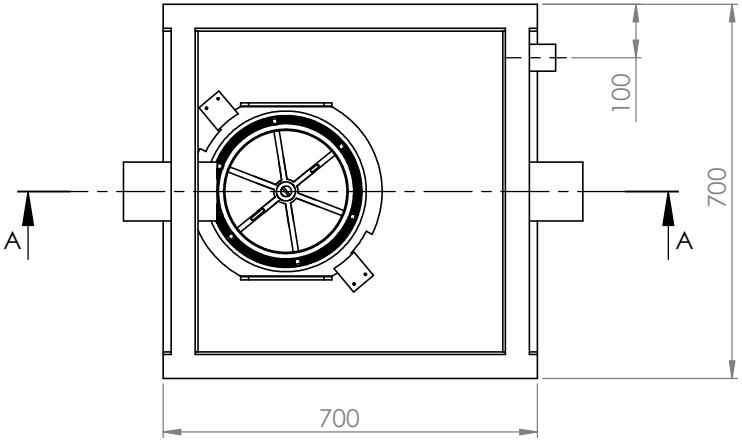

TOP View -Access lid removed

NOTES:

- The tank (including baffles, pipe and fittings) is constructed from polypropylene (PP).
- We recommend the appropriateness of the tank design, and its proposed location, be verified for use by the relevant authority prior to order placement.
- Custom dimension tanks can be made to order for situations limited by space. If required, call Viking Plastics on (03) 9587 2297.
- For more detailed information on installation and maintenance, please refer to the Installation and Maintenance Guidelines available on Viking Plastics' website: www.vikingplastics.com.au/spec-sheets.

REMARKS:

DO NOT SCALE DRAWING

This drawing is intended only for the use of the individual to whom it was forwarded by Viking Plastics Engineering Pty Ltd and contains information that is confidential and privileged. If you are not the intended recipient, you must not use, read, disclose, forward, copy or store any of the information. If you have received this drawing in error, please dispose of it and advise Viking Plastics +61 3 9587 2297.

Viking Plastics Engineering Pty Ltd
143 Woodlands Drive, Braeside, VIC 3195, Australia
P: +613 9587 2297 | E: info@vikingplastics.com.au
www.vikingplastics.com.au

©2026

	NAME	SIGNATURE	DATE
DRAWN	UJ		26/08/2026
CHK'D			
APPV'D			

DEBURR AND BREAK SHARP EDGES

THIRD ANGLE PROJECTION

FINISH:

MATERIAL: 6mm PP

UNLESS OTHERWISE SPECIFIED:
DIMENSIONS ARE IN MILLIMETERS
SURFACE FINISH:
TOLERANCES:
LINEAR:
ANGULAR:

WEIGHT:

TITLE:
Lint Trap Above Ground New South Wales

DWG NO. NP44AG

A3

Rev A

SCALE:1:10

SHEET 1 OF 2